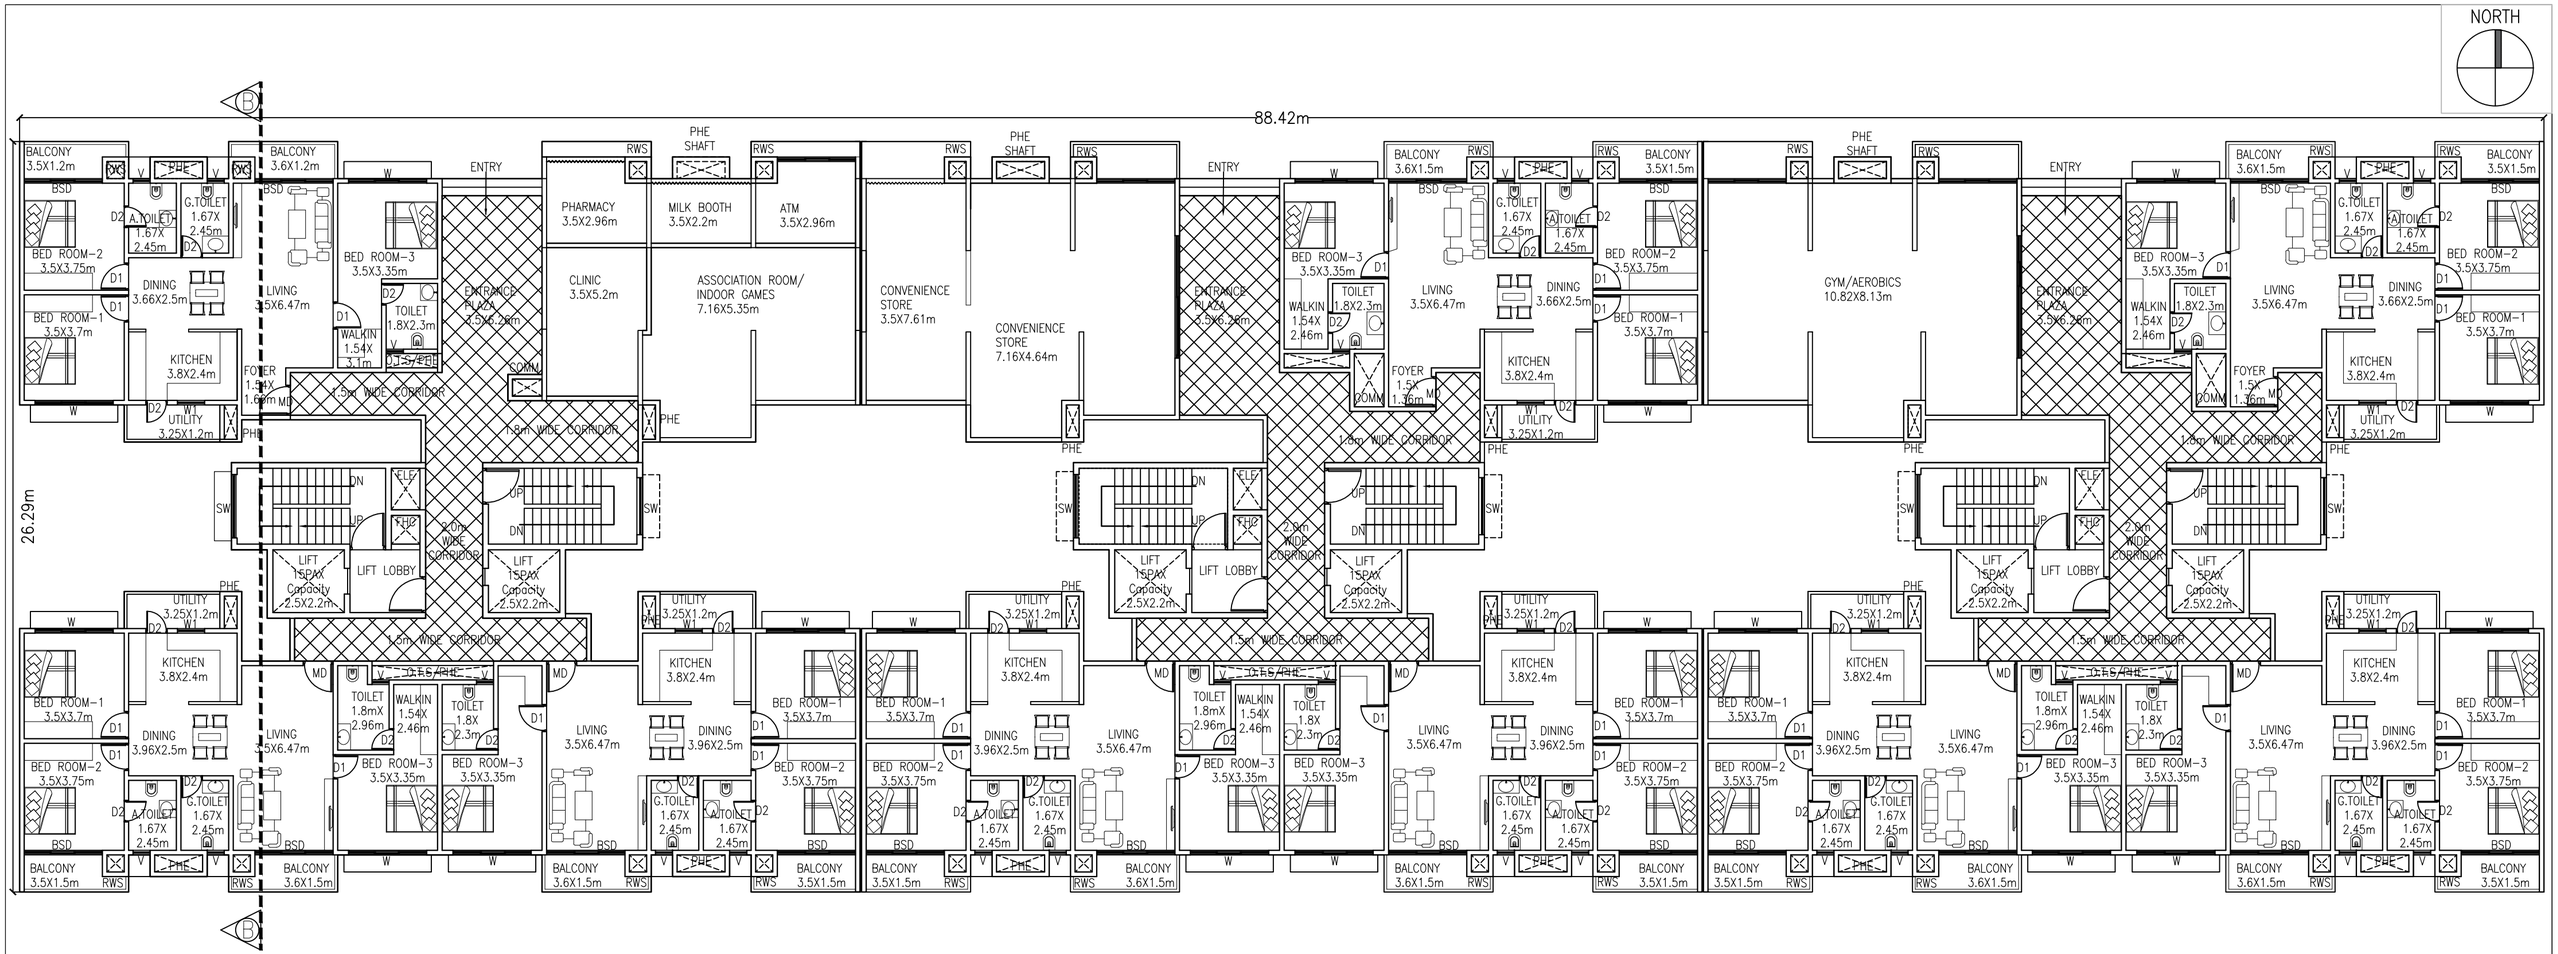

SCHEDULE OF OPENINGS :		
TYPE	DESCRIPTION	SIZES
MD	Main Door	1.05m X 2.1m
D1	Bed Room Door	0.95m X 2.1m
D2	Toilet Door	0.75m X 2.1m
BSD (D/W)	Balcony Sliding door	2.74m X 2.4m
W	Window	2.74m X 1.5m
W1	Window	0.95m X 1.2m
SW	Staircase Window	2.2m X 1.5m
V	Ventilators	0.6m X 0.9m

NOTE : FOR DETAILED SPECIFICATIONS REFER TENDER DOCUMENT

FOR TENDER PURPOSE

AUTHORIZED CLIENT:

BANGALORE DEVELOPMENT AUTHORITY
OFFICE OF THE EXECUTIVE ENGINEER
T.CHOWDAIAH ROAD, KUMARAPARK WEST,
BENGALURU – 560020

PROJECT TITLE:

PROPOSED CONSTRUCTION OF 3 BHK HOUSING & RECREATION CENTER
PROJECT AT KENCHANAPURA , SY NO 76, PART-C, KENCHANAPURA BANGALORE

DRAWING TITLE:

BLOCK-A, B & C
GROUND FLOOR PLAN

SCALE-1:150	SIZE-A3	DATE: 15/04/2025
	DRAWING NUMBER	REV
	A-03	T0